


A8 FIRST FLOOR PLAN

SCALE: 3/8" = 1'-0"

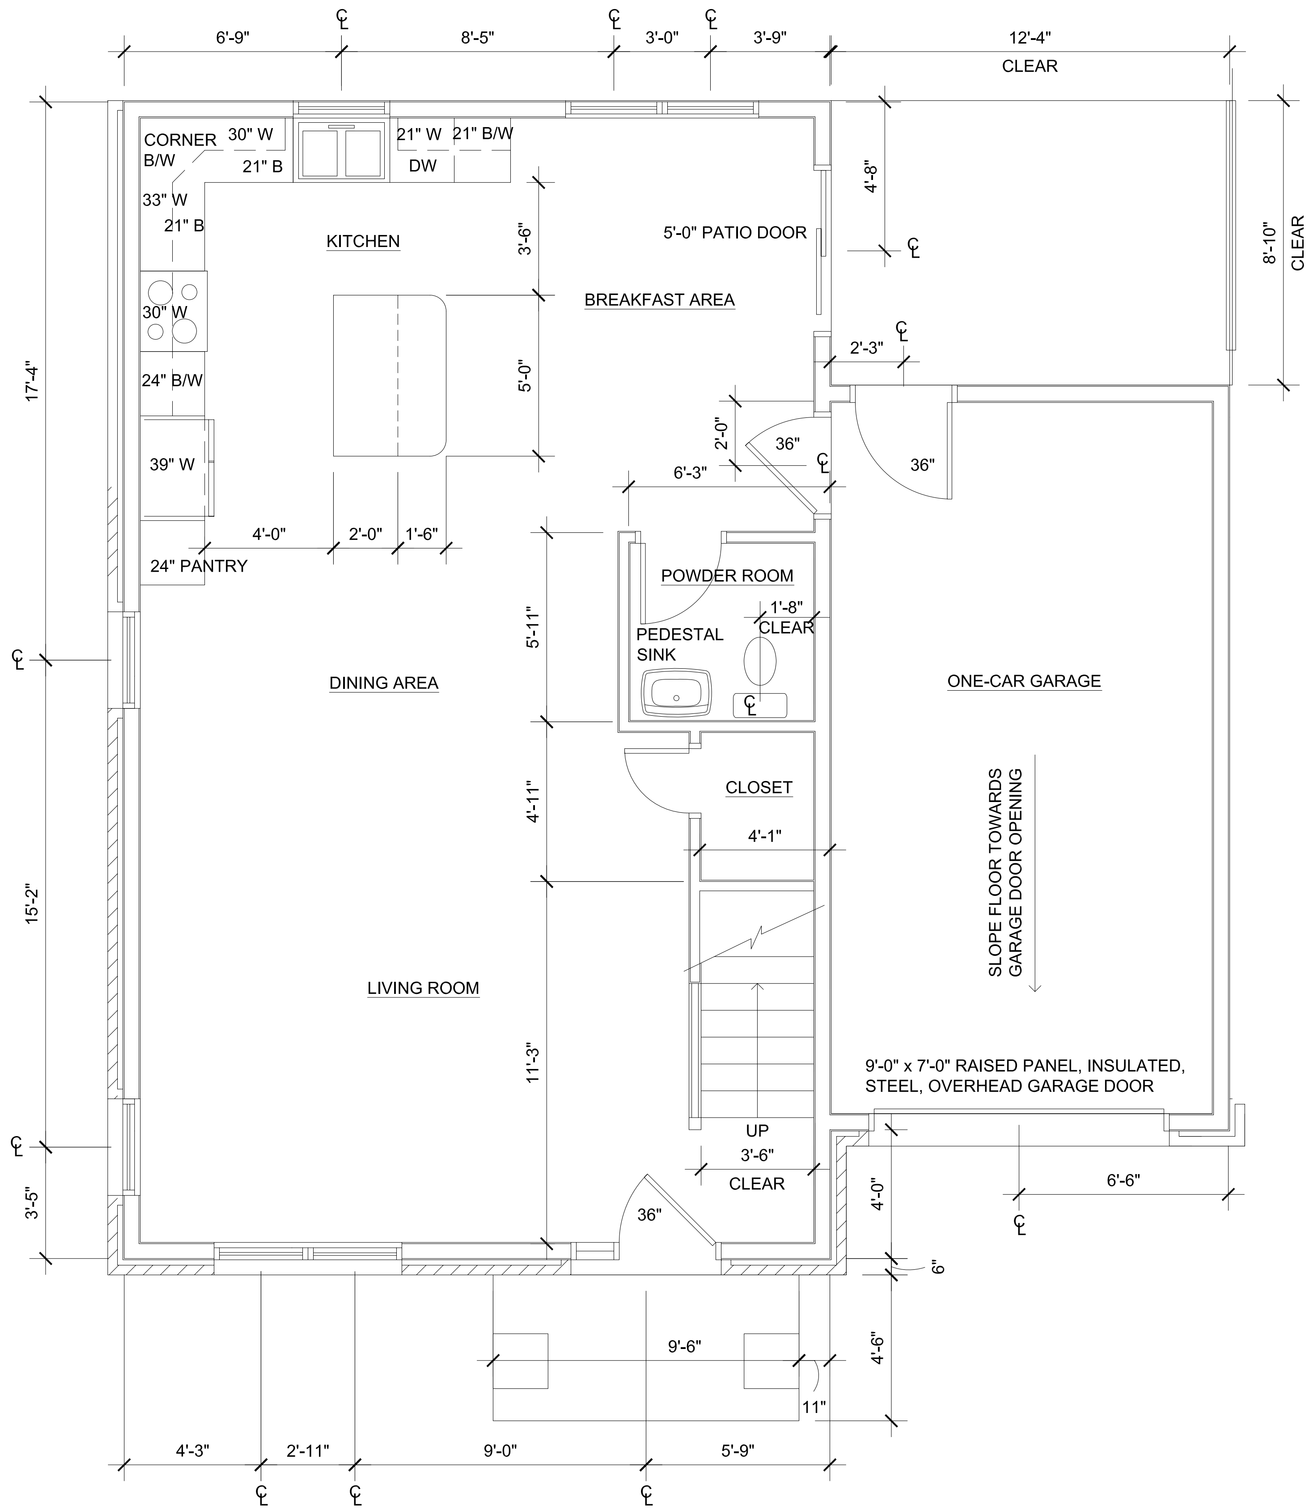


D8 SECOND FLOOR PLAN

SCALE: 3/8" = 1'-0"

**CORNERSTONE HILL**

**HOUSING DEVELOPMENT**

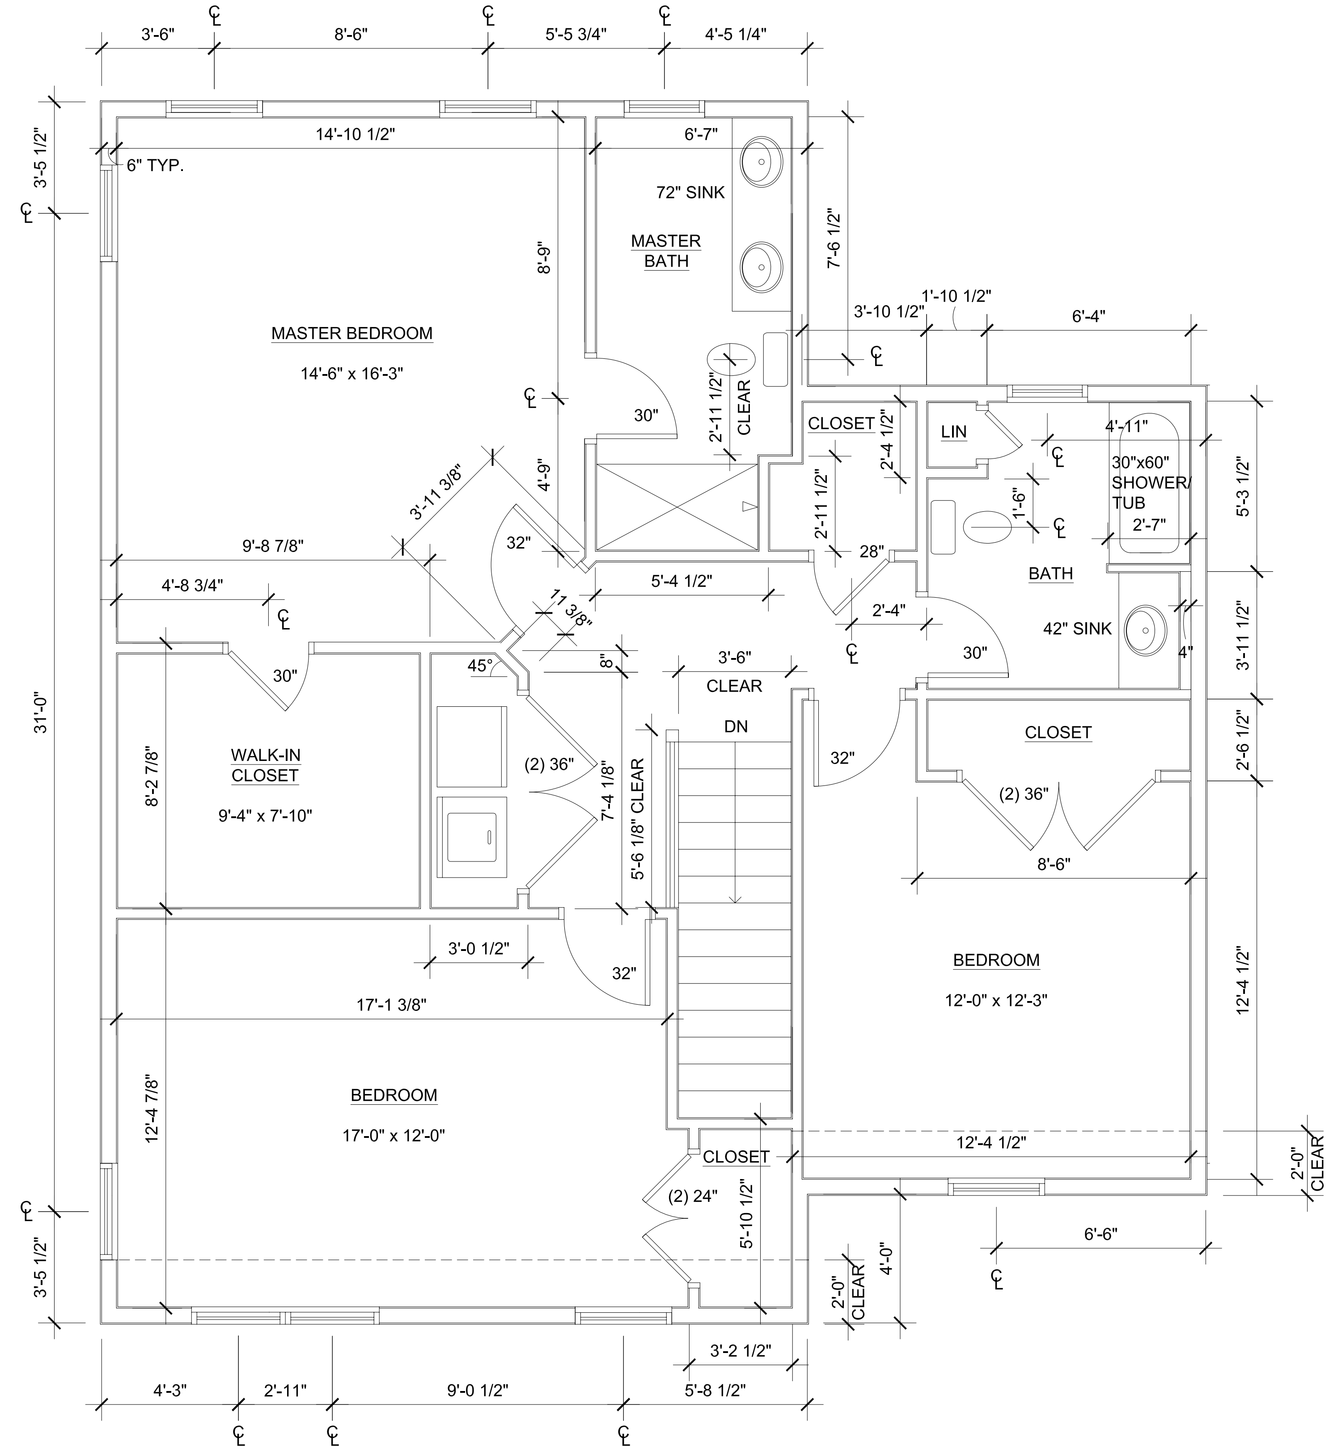Cumberland, Maryland


CHANEY ARCHITECTS, INC.
115 BALTIMORE STREET, SUITE 300
CUMBERLAND, MD 21502
301.777.1335 T
301.777.0887 F
www.chaneyarch.com


OWNER:
The Cumberland Housing Alliance
635 East First Street
Cumberland, MD 21502
301.724.6606 T
301.724.8731 F


USE AND OWNERSHIP NOTICE:
THESE DOCUMENTS HAVE BEEN SPECIFICALLY PREPARED FOR THIS JOB AND ARE NOT SUITABLE FOR USE ON OTHER LOCATIONS WITHOUT THE APPROVAL AND PARTICIPATION OF THE ARCHITECT. ALL DRAWINGS SHALL BE AND REMAIN THE PROPERTY OF CHANEY ARCHITECTS, INC AND ARE INSTRUMENTS OF SERVICE FOR USE SOLELY WITH RESPECT TO THIS PROJECT. ALL DRAWINGS SHALL BE & REMAIN THE PROPERTY OF CHANEY ARCHITECTS, INC. CHANEY ARCHITECTS, INC. EXPRESSLY RESERVES ALL COPYRIGHTS & OTHER INTERESTS & RIGHTS TO ALL SUCH DRAWINGS. THESE DRAWINGS SHALL NOT BE SCALED, COPIED, REPRODUCED, REUSED, CHANGED OR ALTERED IN ANY WAY, OR ASSIGNED &/OR TRANSFERRED TO ANY THIRD PARTY WITHOUT FIRST OBTAINING CHANEY ARCHITECTS, INC. WRITTEN AUTHORIZATION AND CONSENT. REPRODUCTION IS PROHIBITED.

WAIVER NOTICE:
CHANEY ARCHITECTS, INC. &/OR G. STEVEN CHANEY, R.A. WAIVES ANY & ALL RESPONSIBILITY & LIABILITY FOR PROBLEMS WHICH ARISE FROM FAILURE TO FOLLOW THESE PLANS, SPECIFICATIONS AND THE DESIGN INTENT THEY CONVEY, OR PROBLEMS WHICH ARISE FROM OTHERS' FAILURE TO OBTAIN &/OR FOLLOW CHANEY ARCHITECTS, INC. G. STEVEN CHANEY, R.A. GUIDANCE WITH RESPECT TO ANY ERRORS, OMISSIONS, INCONSISTENCIES, AMBIGUITIES OR CONFLICTS WHICH ARE ALLEGED.


PROFESSIONAL CERTIFICATION:
I CERTIFY THAT THESE DOCUMENTS WERE PREPARED OR APPROVED BY ME, AND THAT I AM A DULY LICENSED ARCHITECT UNDER THE LAWS OF THE STATE OF PENNSYLVANIA, LICENSE NUMBER RA-015959-B, INACTIVE; MARYLAND, LICENSE NUMBER 10912, EXPIRATION DATE NOVEMBER 8, 2014; SOUTH CAROLINA, LICENSE NUMBER 6954, INACTIVE; TENNESSEE, LICENSE NUMBER 00100994, INACTIVE; WEST VIRGINIA, LICENSE NUMBER 3028, INACTIVE. CHANEY ARCHITECTS, INC. CORPORATION LICENSE NUMBER 12364, EXPIRATION DATE FEBRUARY 28, 2014.


© COPYRIGHT CHANEY ARCHITECTS, INC.


| ISSUED FOR | REV | DATE |
|---|---|---|
| BID SET | | 07.08.2013 |

SEALS AND SIGNATURES

KEY PLAN

PROJECT NORTH

DRAWING TITLE
FIRST FLOOR PLAN

AS NOTED
SCALE

09107.000
PROJECT NUMBER

A7-2.1
DRAWING NUMBER